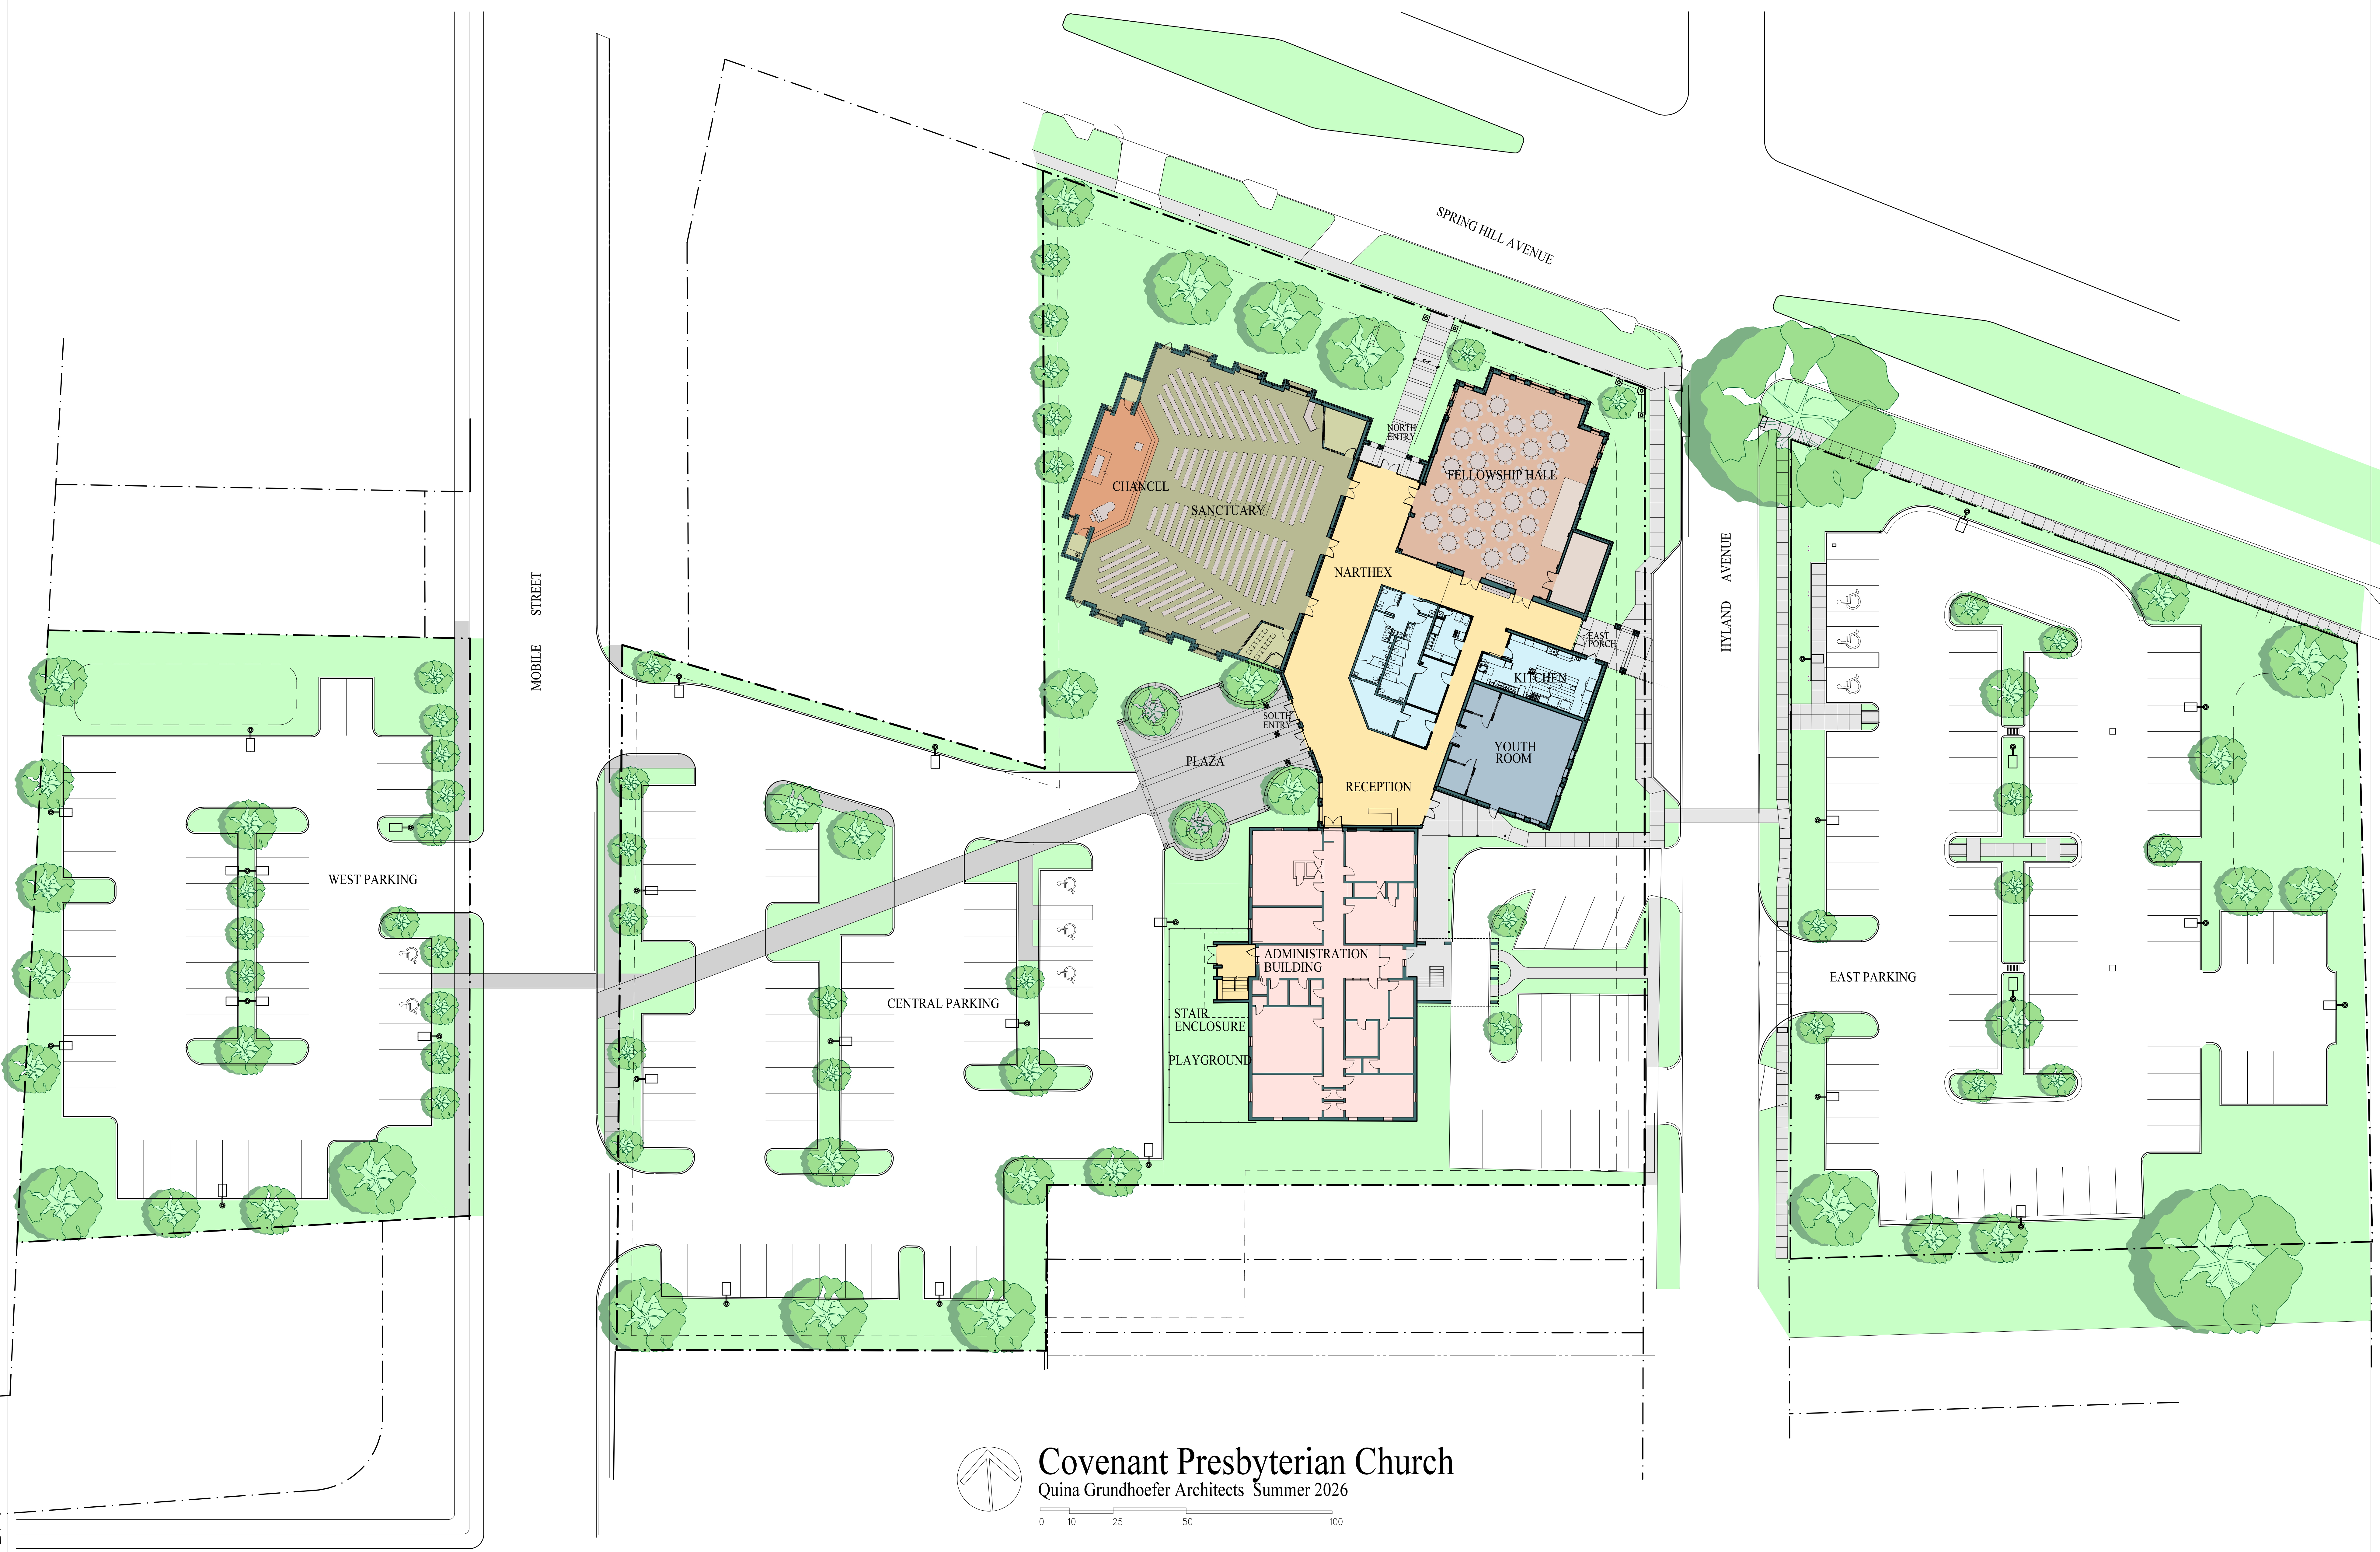


Covenant Presbyterian Church
 Quina Grundhoefer Architects Summer 2026

0 10 25 50 100

JENKINS STREET

MOBILE STREET

SPRING HILL AVENUE

HYLAND AVENUE

WEST PARKING

CENTRAL PARKING

EAST PARKING

CHANCEL

SANCTUARY

NARTHEX

FELLOWSHIP HALL

RECEPTION

KITCHEN

YOUTH ROOM

ADMINISTRATION BUILDING

STAIR ENCLOSURE

PLAYGROUND

PLAZA

SOUTH ENTRY

NORTH ENTRY

EAST PORCH